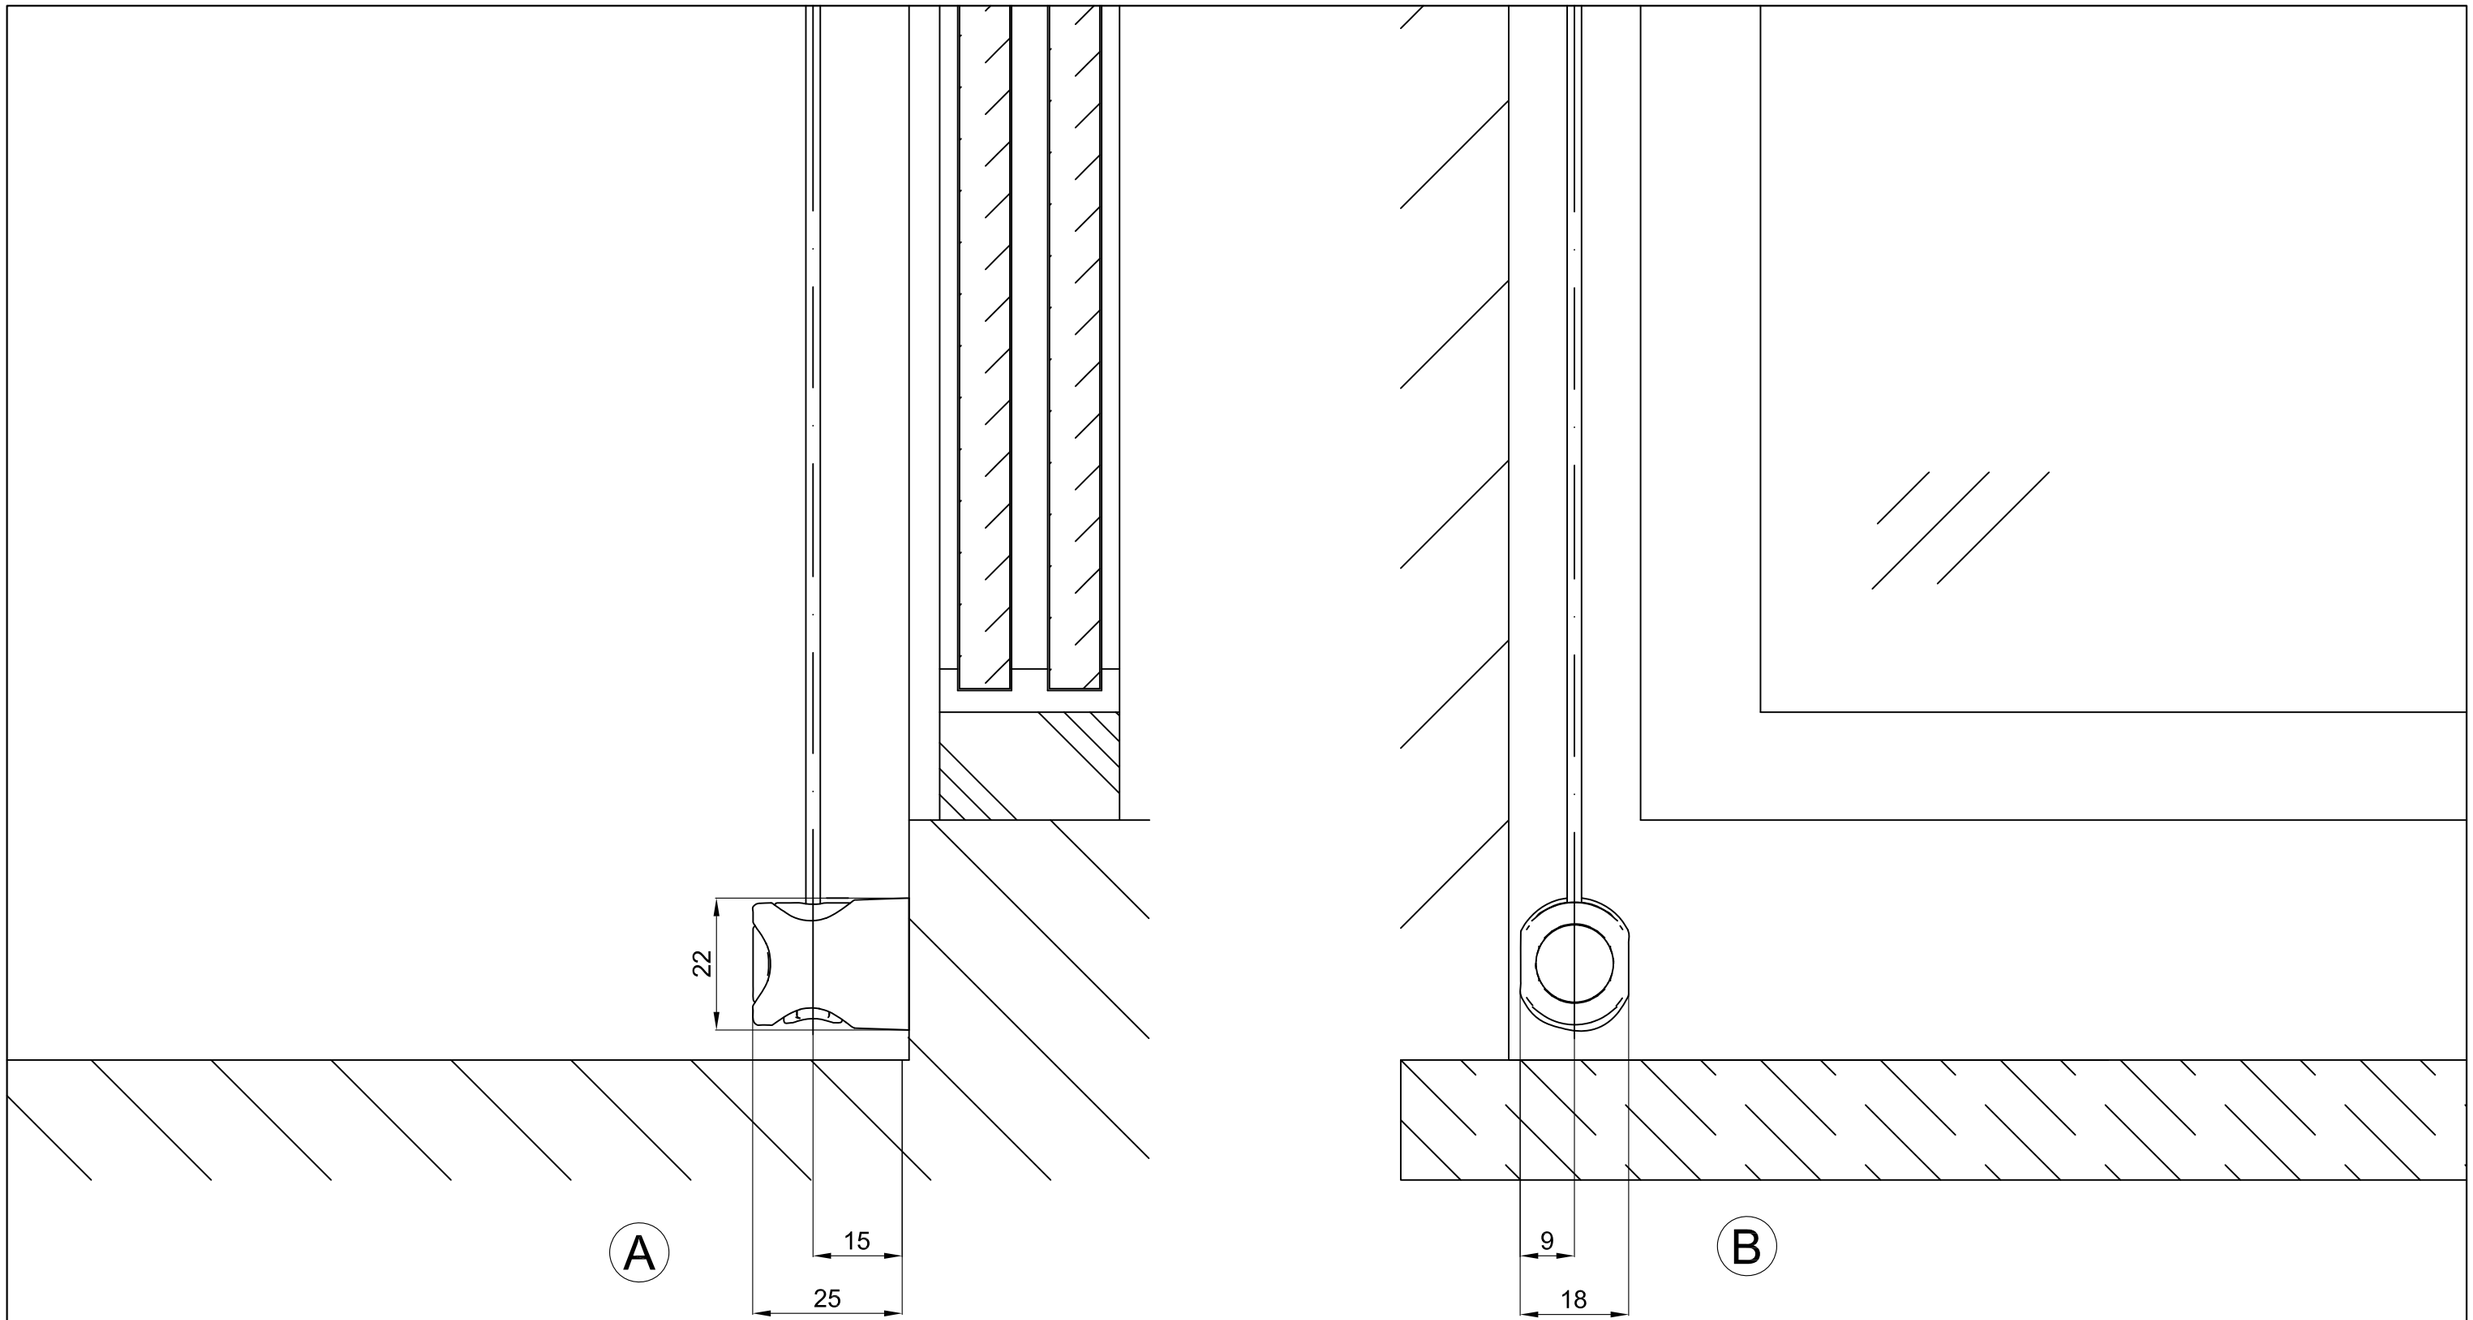


HunterDouglas

HUNTER DOUGLAS EUROPE B.V. Architectural Projects

Window Coverings | Ceilings | Sun Control | Façades

Description:

Universal cable bracket wall installation

A Side view right

B Front view

| Format: | Scale: | Date: | Product: | Series: | Drawing number: | Revision: |
|---|---|---|---|---|---|---|
| A3 | 1 : 1 | 06.2013 | Roller Blind EOS 500 | All types | cable_bracket-2-1 | 02 |

Eur. projection

© All rights reserved. This drawing is the property of Hunter Douglas Europe B.V. and may be used only in conjunction with construction projects utilizing Hunter Douglas products. This detail may not apply to all conditions or construction situations. Lateral openings are subject to production. For non-typical conditions, consult Hunter Douglas. www.hunterdouglascontract.com